
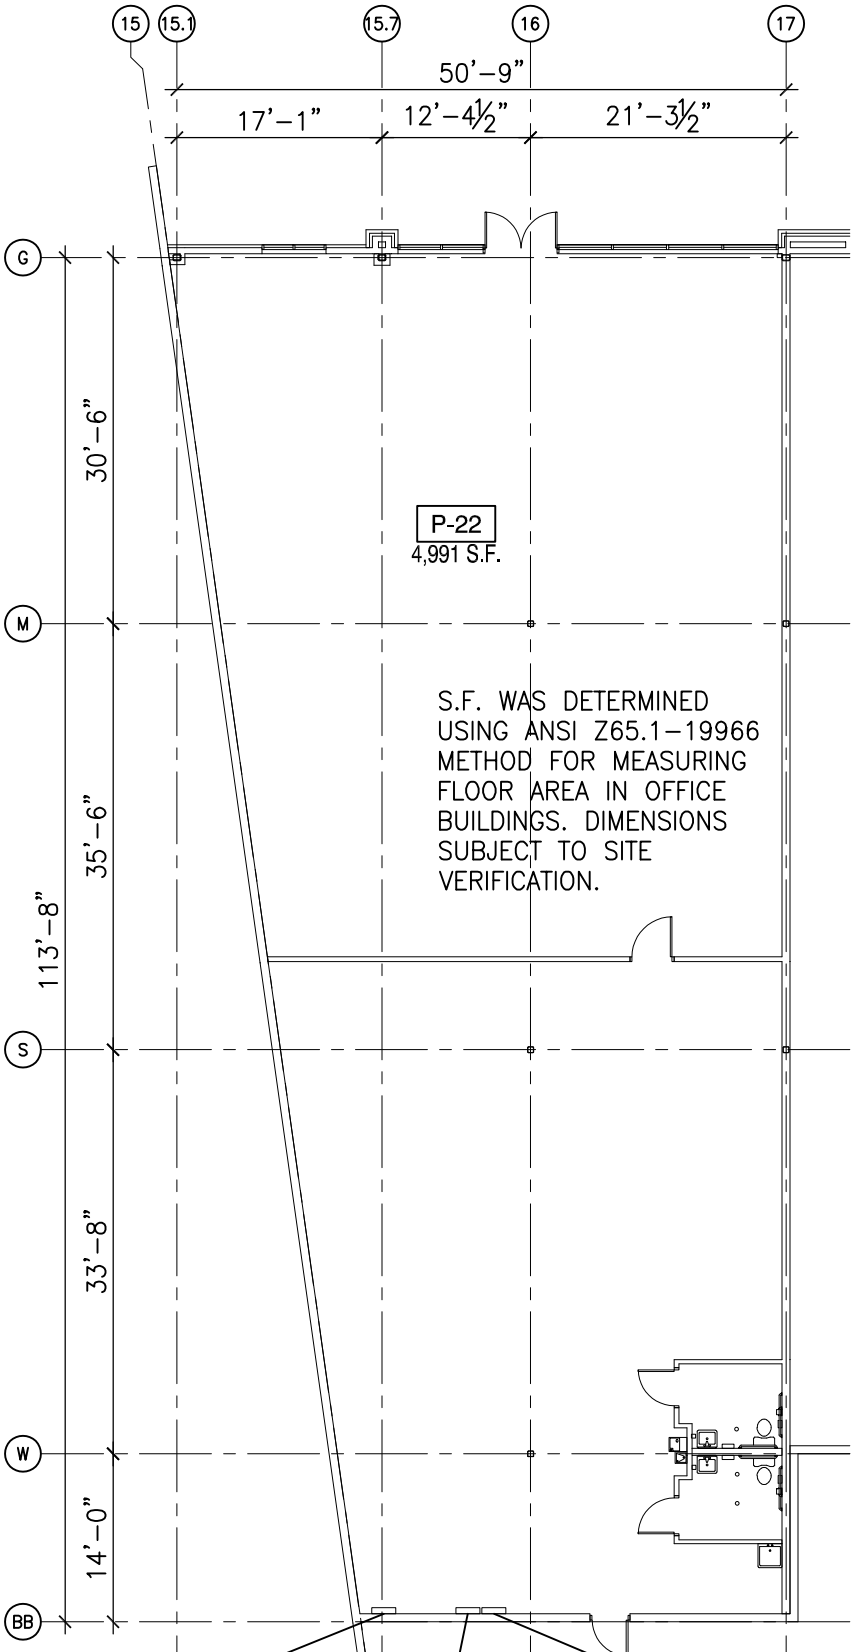


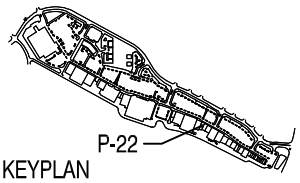

KEYPLAN

PLAN NORTH

50 Minnesota St. - Suite 1
Rapid City, SD 57701
Ph: 605 721-0237
UPPER DECK ARCHITECTS, INC.

P-22	RUSHMORE CROSSING - RAPID CITY, SD 21844	LOD-3
Scale: 1/16" = 1'-0"	DATE: MARCH 25, 2021	